NAME OF WORK: Improvements to Roads, Drains and Other Developmental Works at Shivamandira Road, Matru Layout, Shaada Nagar Judicial Layout and Surrounding Area in Ward no 02,03,04 of Yelahanka Division under Amruth Nagarothana Grants. (PAKAGE NO -05)

1767, Judicial Layout, Bengaluru, Karnataka 560065, India
Decimal DMS
Latitude 13.078068 13°4'41" N
Longitude 77.589272 77°35'21" E

ಸಹಾಯಕ ಕಾರ್ಯಪಾಲಕ ಅಭಿಯಂತರರು
ಯಲಹಂಕ ಉಪನಗರ ಉಪವಿಭಾಗ,
ಜ ಜ.ಎ.ಕ. ಬೆಂಗಳೂರು-106

NAME OF WORK: Improvements to Roads, Drains and Other Developmental Works at Shivamandira Road, Matru Layout, Shaada Nagar Judicial Layout and Surrounding Area in Ward no 02,03,04 of Yelahanka Division under Amruth Nagarothana Grants. (PAKAGE NO -05)

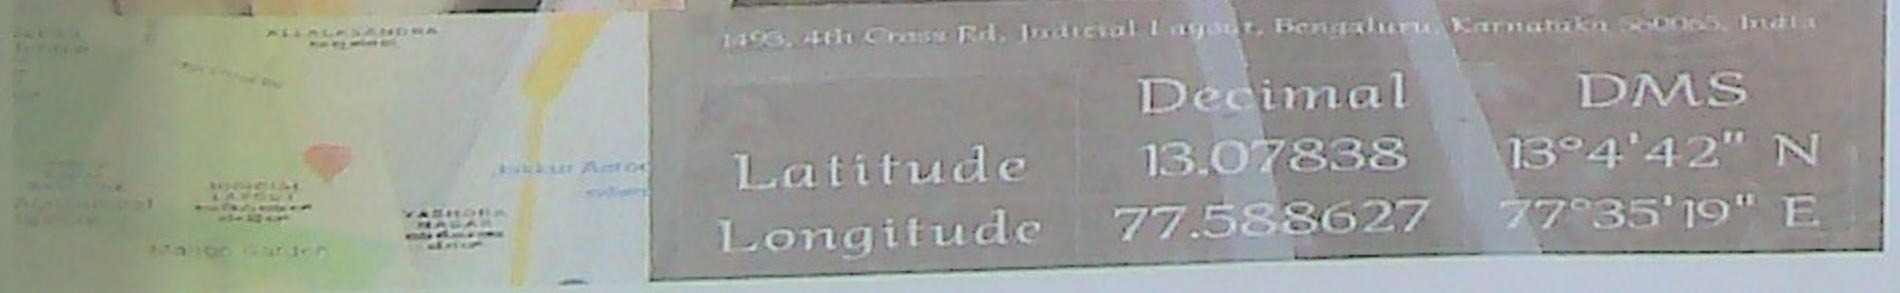

ಸಹಾಯಕ ಕಾರ್ಯಪಾಲಕ ಅಭಿಯಂತರರು
ಯಲಹಂಕ ಪಾಲಿಕೆಯ ಉಪವಿಭಾಗ.
ಜಿ.ಬಿ.ಎಂ.ಪಿ. ಬೆಂಗಳೂರು-106

NAME OF WORK: Improvements to Roads, Drains and Other Developmental Works at Shivamandira Road, Matru Layout, Shaada Nagar Judicial Layout and Surrounding Area in Ward no 02,03,04 of Yelahanka Division under Amruth Nagarothana Grants. (PAKAGE NO -05)

1767, Judicial Layout, Bengaluru, Karnataka 560065, India
Decimal DMS
Latitude 13.078222 13°4'41" N
Longitude 77.589137 77°35'20" E

ಶಾಖಾಧಿಕಾರಿಗಳ ಕಾರ್ಯಾಲಯ
ಯಲಹಂಕ ವಿಭಾಗ, ಬೆಂಗಳೂರು.
ಜಿ.ಬಿ.ಎ.ಎ. ಬೆಂಗಳೂರು-106

NAME OF WORK: Improvements to Roads, Drains and Other Developmental Works at Shivamandira Road, Matru Layout, Shaada Nagar Judicial Layout and Surrounding Area in Ward no 02,03,04 of Yelahanka Division under Amruth Nagarothana Grants. (PAKAGE NO -05)

Jakkur Aerodrom, Yashoda Nagar, Bengaluru, Karnataka 560064, India

	Decimal	DMS
Latitude	13.077157	13°4'37" N
Longitude	77.592567	77°35'33" E

20/9, 1st Main Rd, Judicial Layout, Yelahanka, Bengaluru, Karnataka 560063, India

	Decimal	DMS
Latitude	13.078186	13°4'41" N
Longitude	77.589704	77°35'22" E

ಸಹಾಯಕ ಕಾರ್ಯಪಾಲಕ ಅಭಿಯಂತರರು
ಯಲಹಂಕ.ಉಪನಗರ ಉಪವಿಭಾಗ.
ಬಿ.ಬಿ.ಎಂ.ಪಿ. ಬೆಂಗಳೂರು-106

NAME OF WORK: Improvements to Roads, Drains and Other Developmental Works at Shivamandira Road, Matru Layout, Shaada Nagar Judicial Layout and Surrounding Area in Ward no 02,03,04 of Yelahanka Division under Amruth Nagarothana Grants. (PAKAGE NO -05)

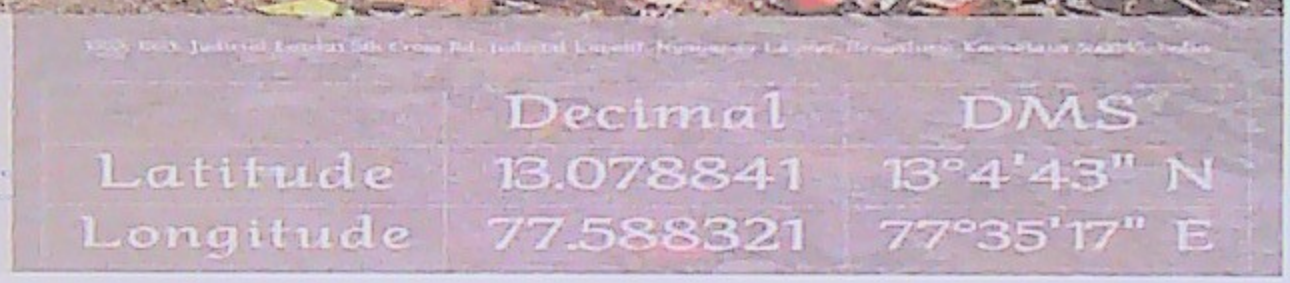

ಸಹಾಯಕ ಕಾರ್ಯಪಾಲಕ ಅಭಿಯಂತರರು
ಯಲಹಂಕ.ಉಪನಗರ ಉಪವಿಭಾಗ.
ಜ ಜ.ಎಂ.ಪಿ. ಬೆಂಗಳೂರು-106

NAME OF WORK: Improvements to Roads, Drains and Other Developmental Works at Shivamandira Road, Matru Layout, Shaada Nagar Judicial Layout and Surrounding Area in Ward no 02,03,04 of Yelahanka Division under Amruth Nagarothana Grants. (PAKAGE NO -05)

3130+2PP, 4th Main Rd, Allalasandra, Judicial Layout, Bengaluru, Karnataka 560065, India

	Decimal	DMS
Latitude	13.0806	13°4'50" N
Longitude	77.589306	77°35'21" E

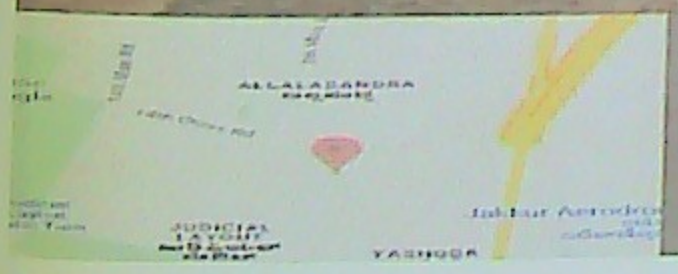

3130, 6th Cross St, Judicial Layout, Nyayappa Layout, Bengaluru, Karnataka 560065, India

	Decimal	DMS
Latitude	13.080615	13°4'50" N
Longitude	77.589387	77°35'21" E

ಸಹಾಯಕ ಕಾರ್ಯಪಾಲಕ ಅಭಿಯಂತರರು
ಯಲಹಂಕ ಉಪನಗರ ಉಪವಿಭಾಗ.
ಬಿ.ಬಿ.ಎಂ.ಪಿ. ಬೆಂಗಳೂರು-106

Name of Work: Improvements to Roads, Drains and Other Developmental Works at Shivamandira Road, Matru Layout, Shaada Nagar Judicial Layout and Surrounding Area in Ward no 02,03,04 of Yelahanka Division under Amruth Nagarothana Grants. (PAKAGE NO -05)

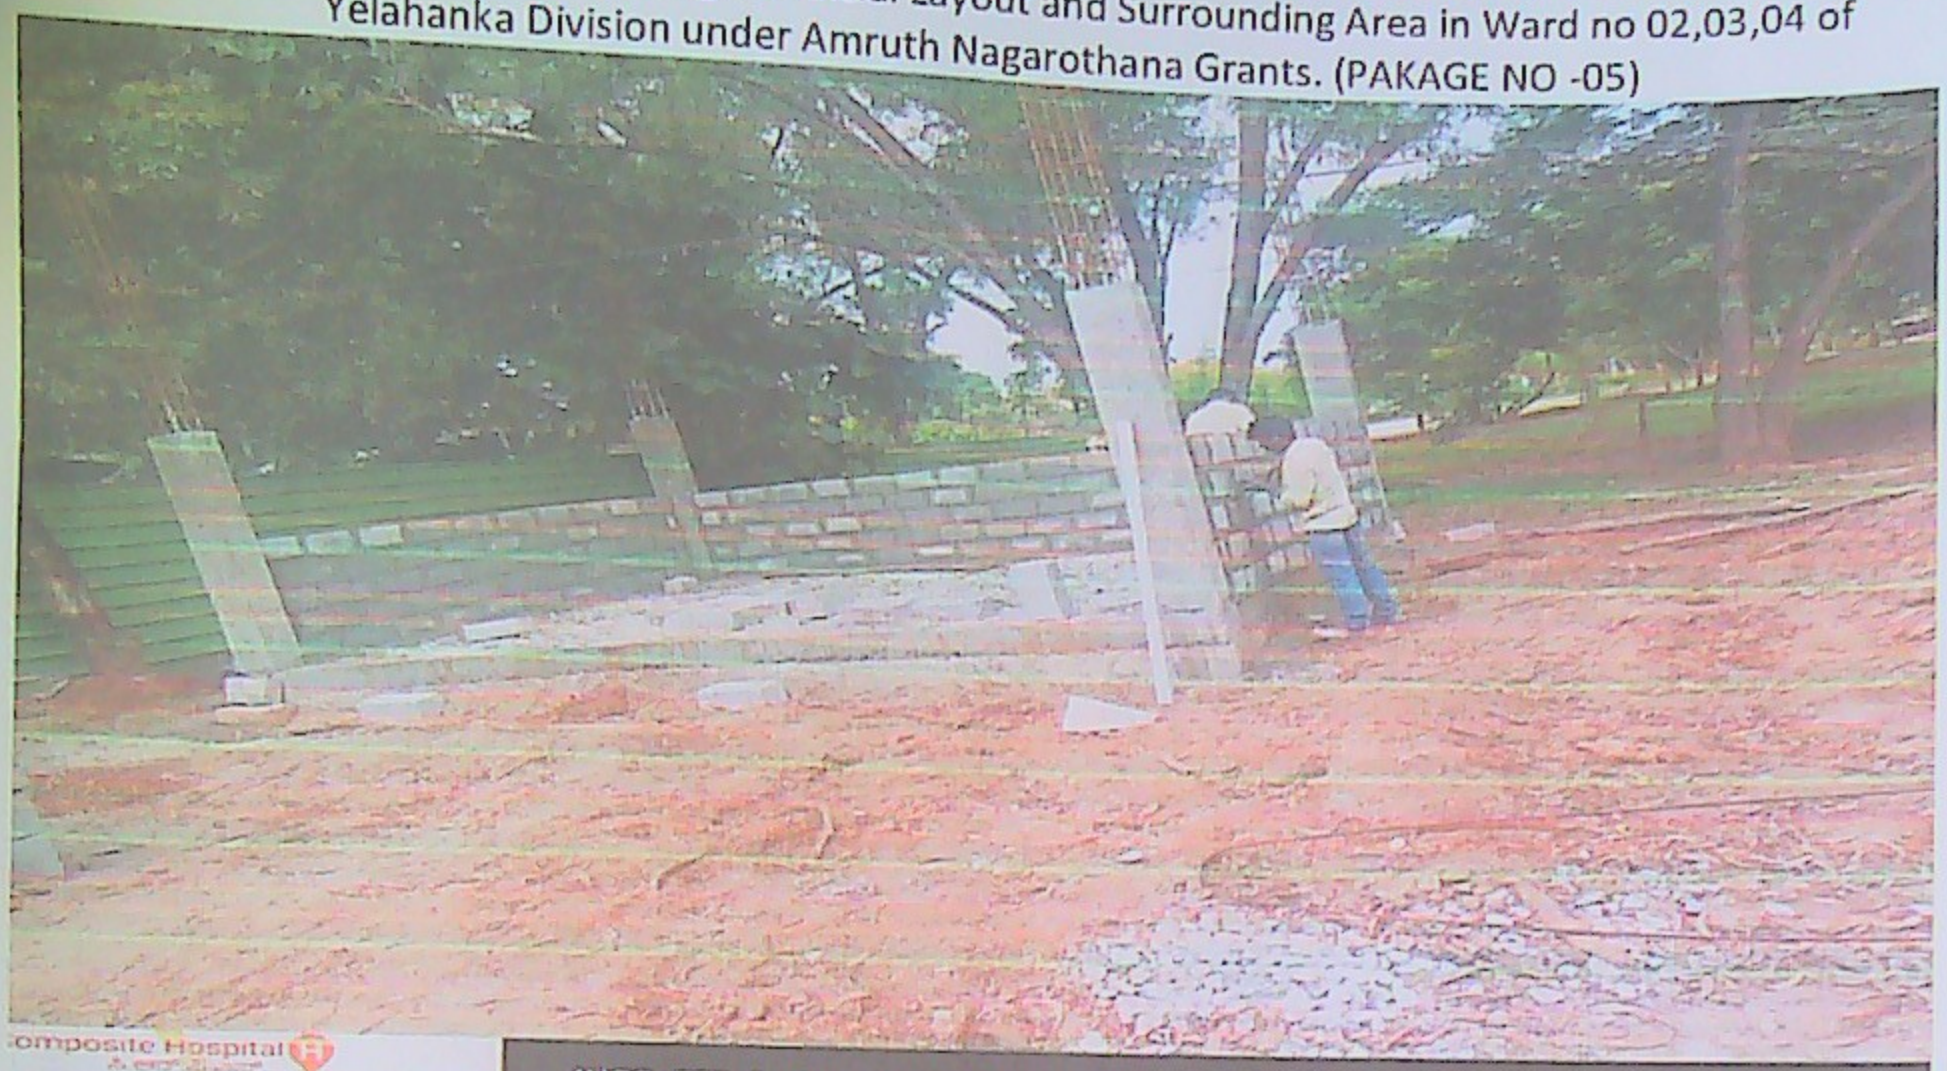

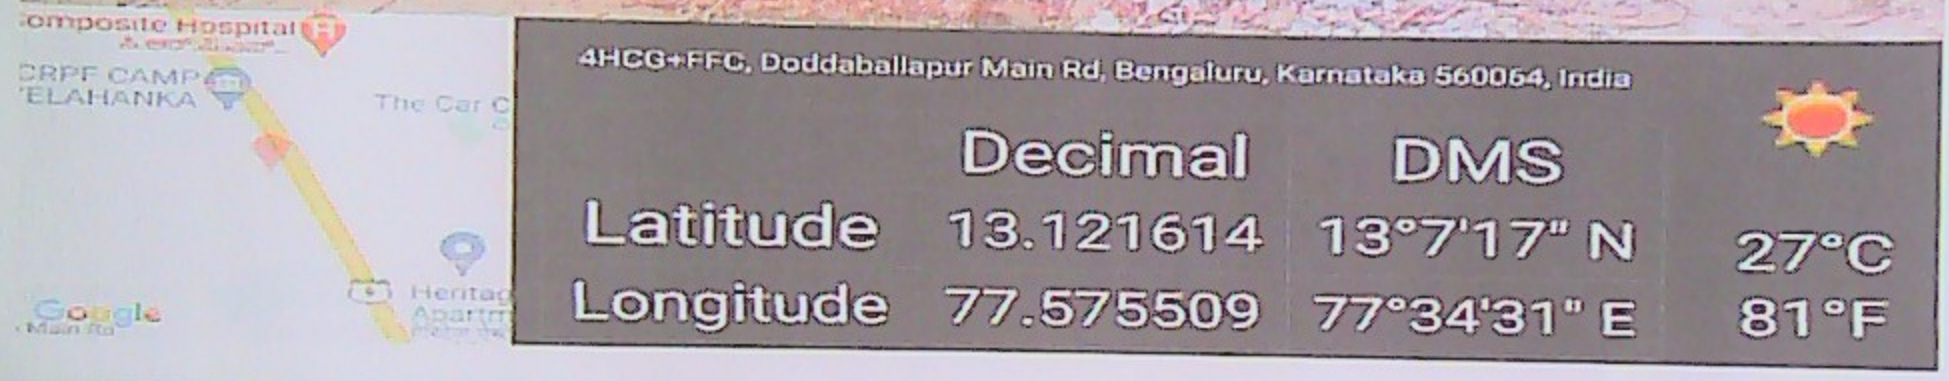

GPS Map Camera
Bengaluru, Karnataka, India
4JC4+X7J, BSF Campus, Yelahanka Airforce Base, Bengaluru, Karnataka 560063, India
Lat 13.123537°
Long 77.605224°

Asst. Executive Engineer
Yelahanka Sub. Divison
(BBMP Ynk. Zn)

Name of Work: Improvements to Roads, Drains and Other Developmental Works at Shivamandira Road, Matru Layout, Shaada Nagar Judicial Layout and Surrounding Area in Ward no 02,03,04 of Yelahanka Division under Amruth Nagarothana Grants. (PAKAGE NO -05)

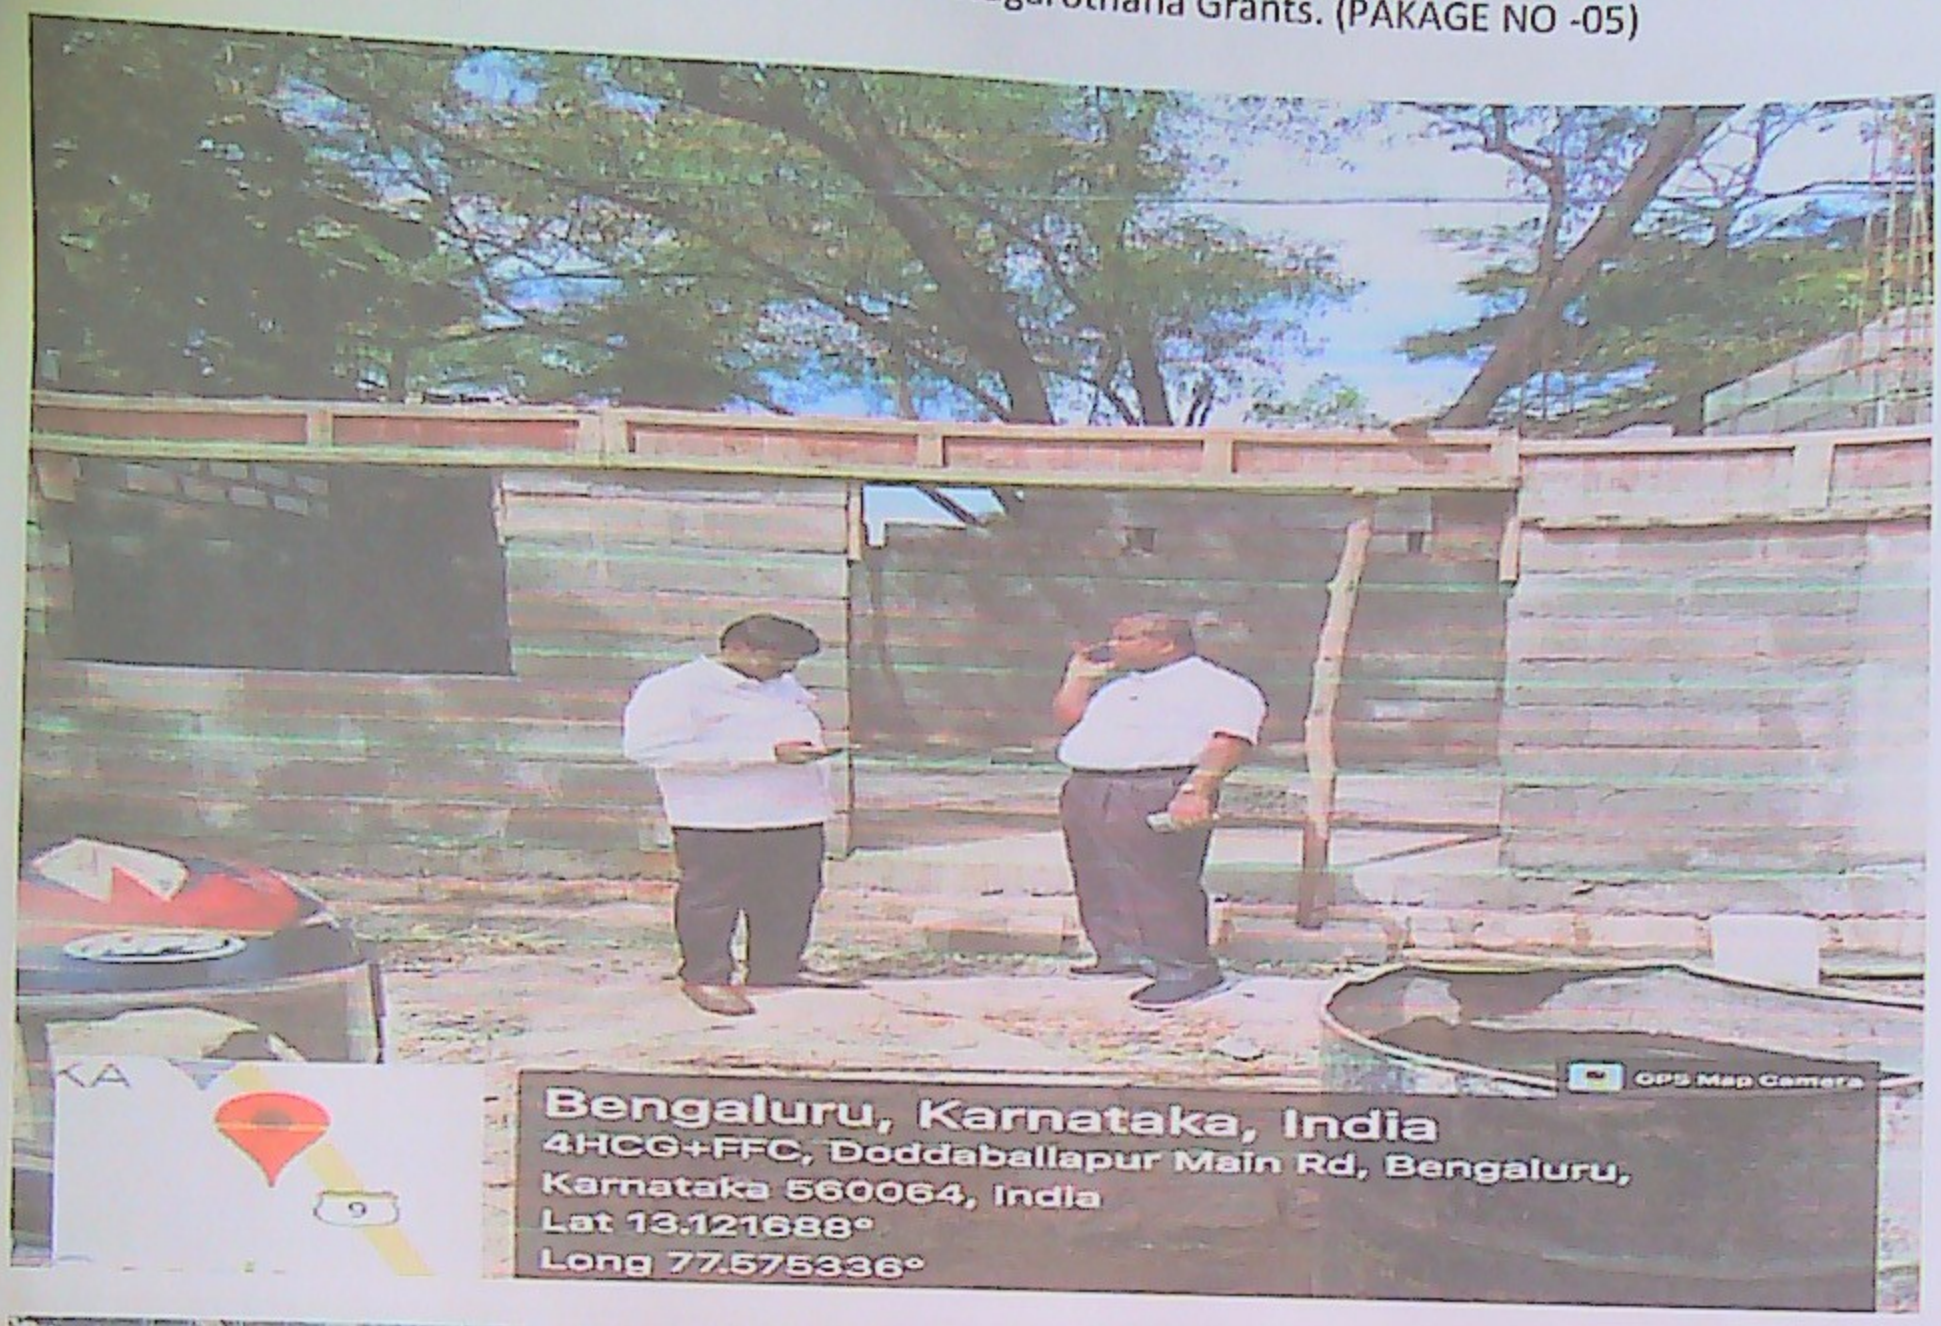

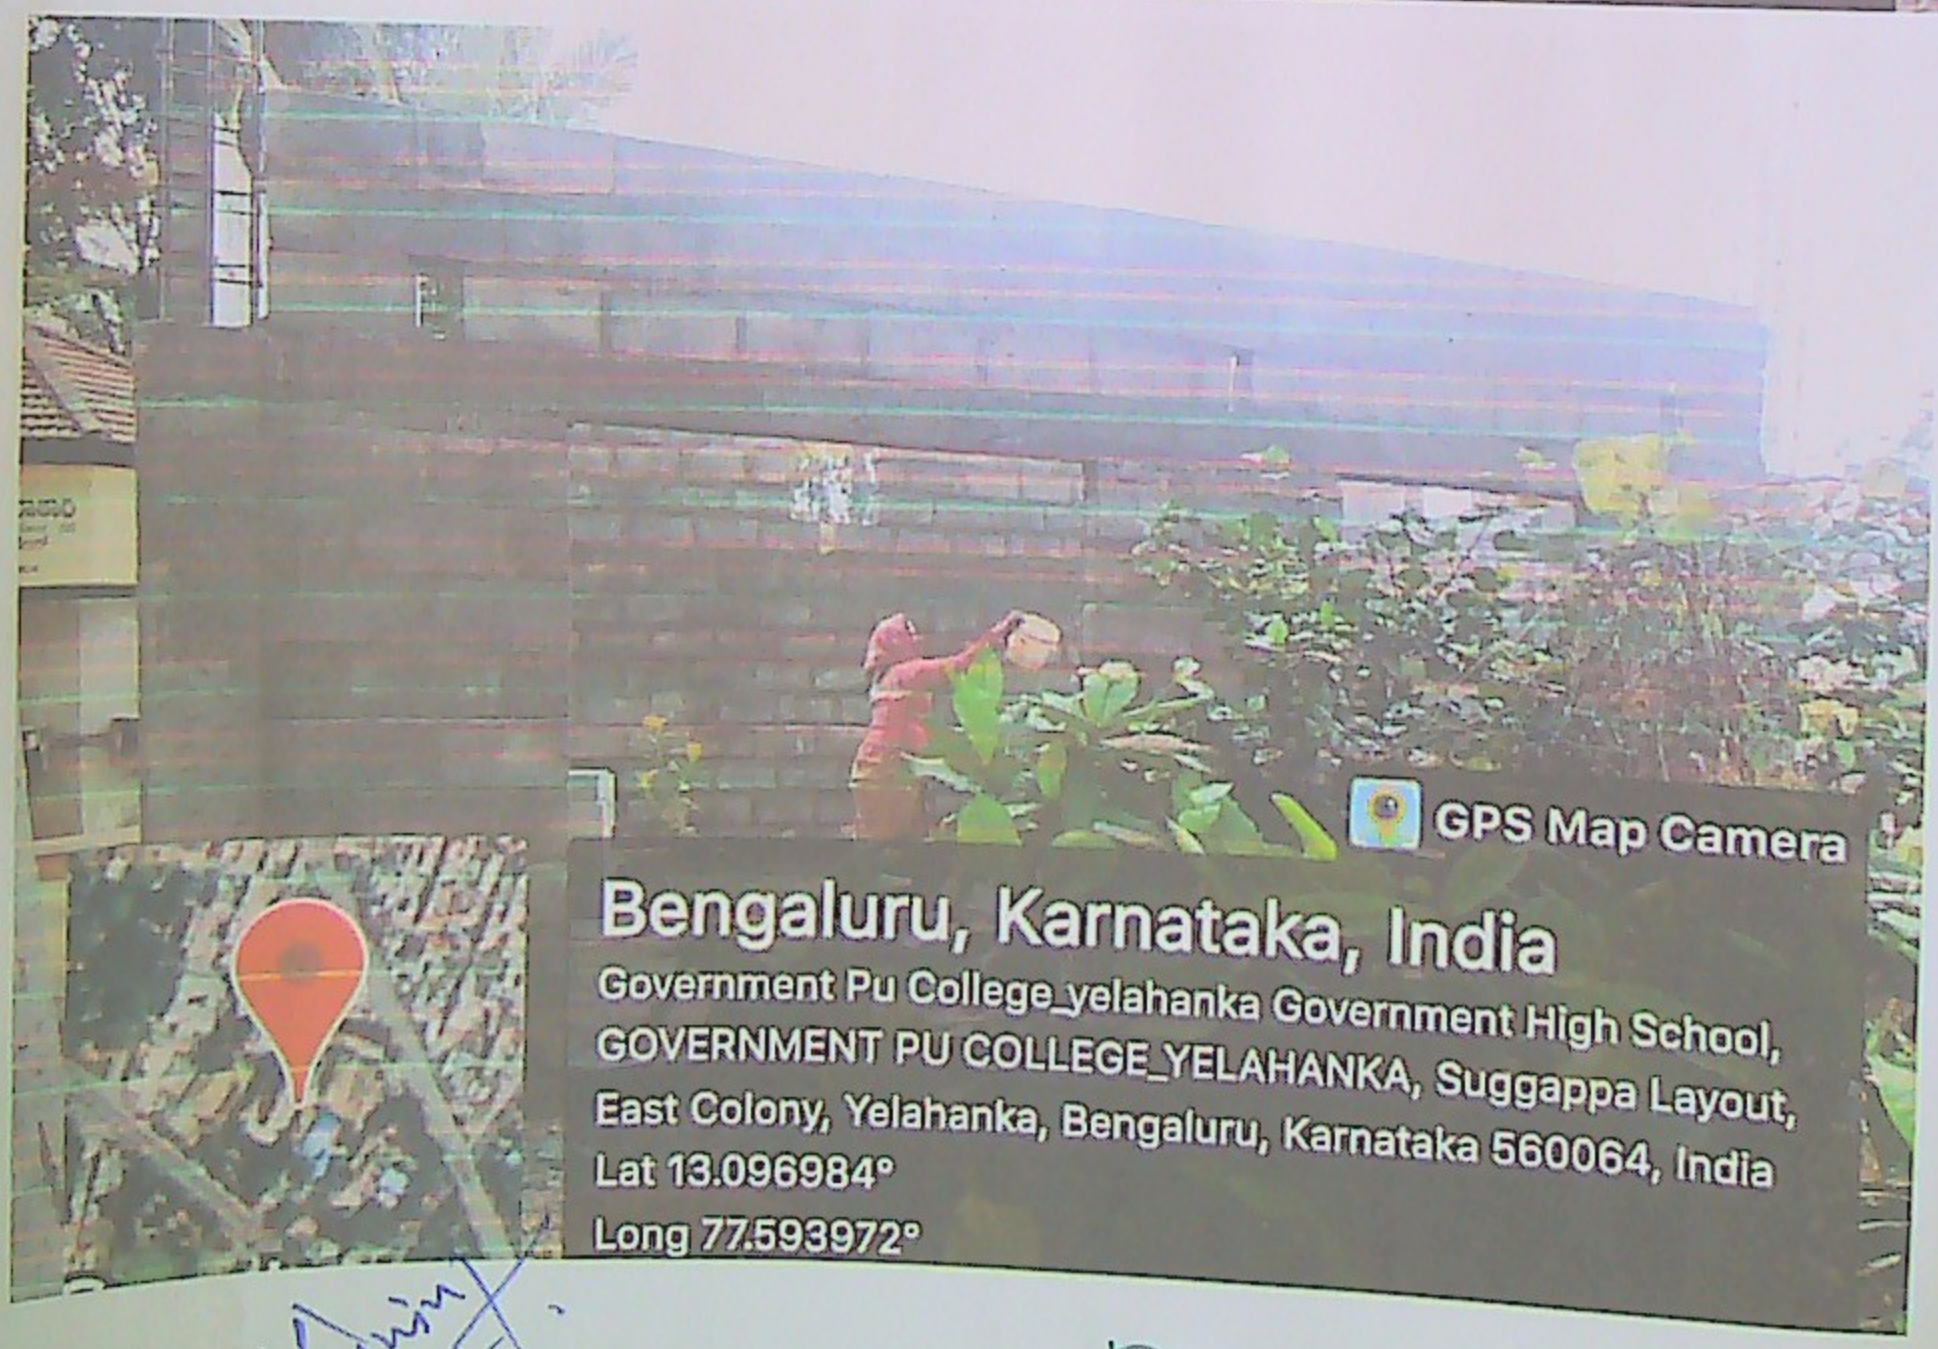
GPS Map Camera
Bengaluru, Karnataka, India
Government Pu College_yelahanka Government High School,
GOVERNMENT PU COLLEGE_YELAHANKA, Suggappa Layout,
East Colony, Yelahanka, Bengaluru, Karnataka 560064, India
Lat 13.096984°
Long 77.593972°

Asst. Executive Engineer
Yelahanka Sub. Divison
(BBMP Ynk. Zn)

Name of Work: Improvements to Roads, Drains and Other Developmental Works at Shivamandira Road, Matru Layout, Shaada Nagar Judicial Layout and Surrounding Area in Ward no 02,03,04 of Yelahanka Division under Amruth Nagarothana Grants. (PAKAGE NO -05)

Asst. Executive Engineer
Yelahanka Sub. Divison
(BBMP Ynk. Zn)
Yelahanka, Bangalore

Name of Work: Improvements to Roads, Drains and Other Developmental Works at Shivamandira Road, Matru Layout, Shaada Nagar Judicial Layout and Surrounding Area in Ward no 02,03,04 of Yelahanka Division under Amruth Nagarothana Grants. (PAKAGE NO -05)

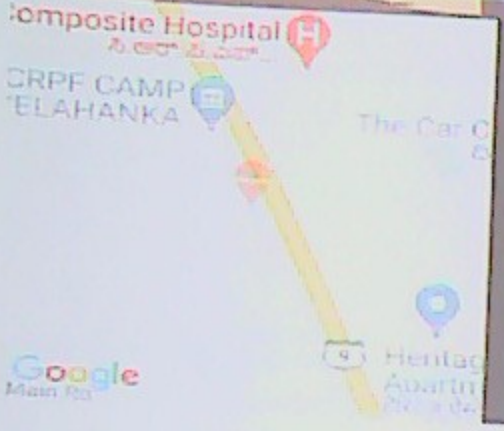

4HCG+FFC, Doddaballapur Main Rd, Bengaluru, Karnataka 560064, India

	Decimal	DMS	
Latitude	13.121614	13°7'17" N	27°C
Longitude	77.575509	77°34'31" E	81°F

4HCG+FFC, Doddaballapur Main Rd, Bengaluru, Karnataka 560064, India

	Decimal	DMS	
Latitude	13.121582	13°7'17" N	27°C
Longitude	77.575482	77°34'31" E	81°F

Asst. Executive Engineer
Yelahanka Sub. Divison
(BBMP Ynk. Zn)
Yelahanka, Bangalore

Name of Work: Improvements to Roads, Drains and Other Developmental Works at Shivamandira Road, Matru Layout, Shaada Nagar Judicial Layout and Surrounding Area in Ward no 02,03,04 of Yelahanka Division under Amruth Nagarothana Grants. (PAKAGE NO -05)

4HCG+FFC, Doddaballapur Main Rd, Bengaluru, Karnataka 560064, India

	Decimal	DMS	
Latitude	13.121582	13°7'17" N	27°C
Longitude	77.575482	77°34'31" E	81°F

GPS Map Camera

Bengaluru, Karnataka, India
4HCG+FFC, Doddaballapur Main Rd, Bengaluru, Karnataka 560064, India
Lat 13.121606°
Long 77.575452°

Asst. Executive Engineer
Yelahanka Sub. Divison
(BBMP Ynk. Zn)

Name of Work: Improvements to Roads, Drains and Other Developmental Works at Shivamandira Road, Matru Layout, Shaada Nagar Judicial Layout and Surrounding Area in Ward no 02,03,04 of Yelahanka Division under Amruth Nagarothana Grants. (PAKAGE NO -05)

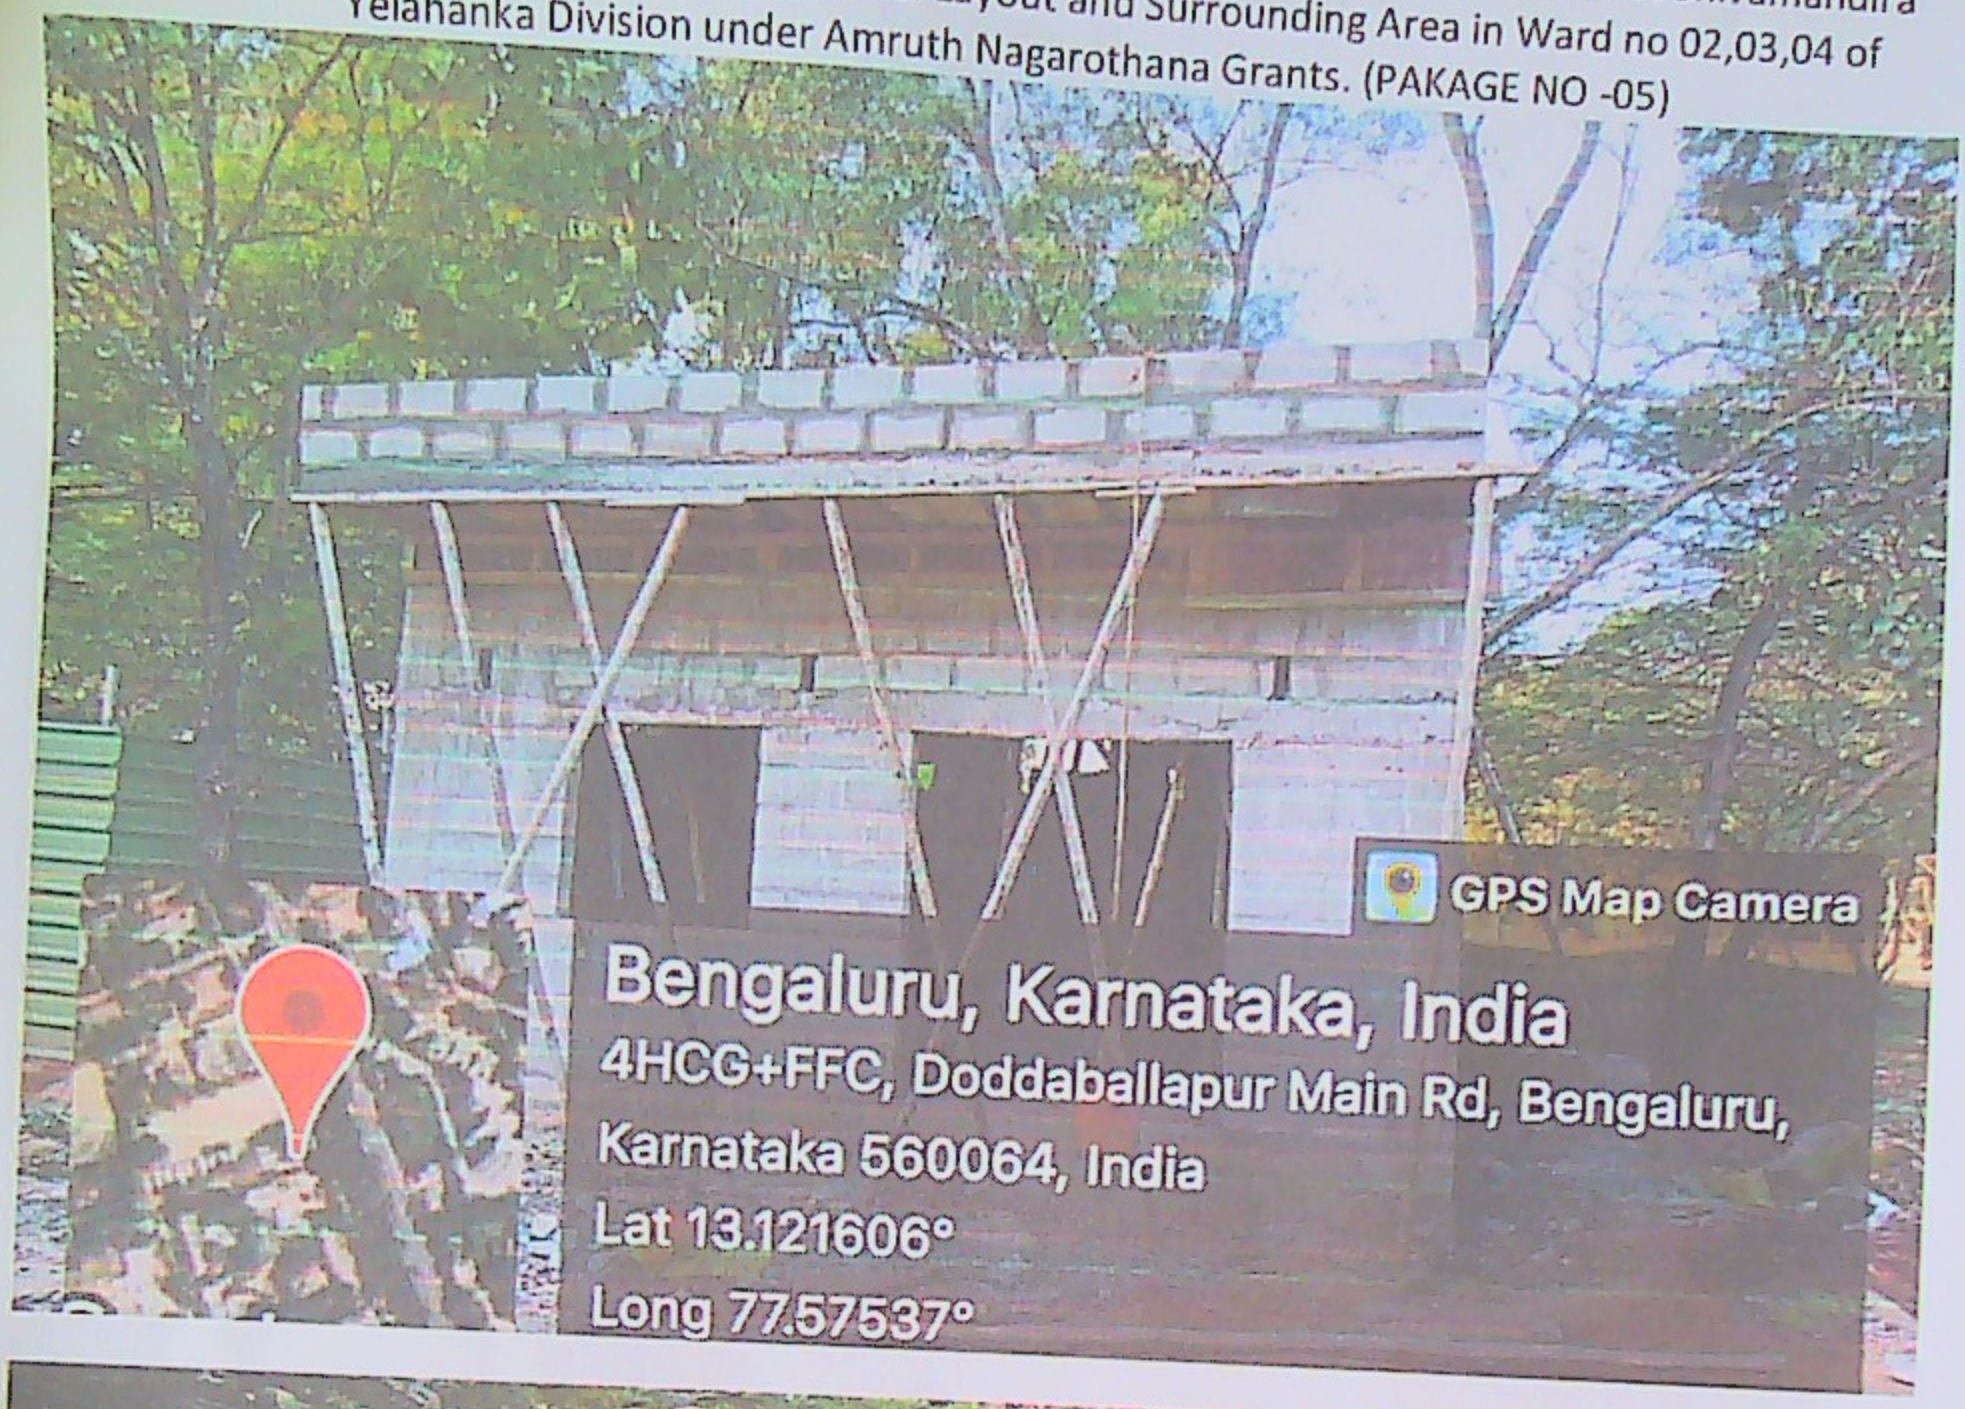

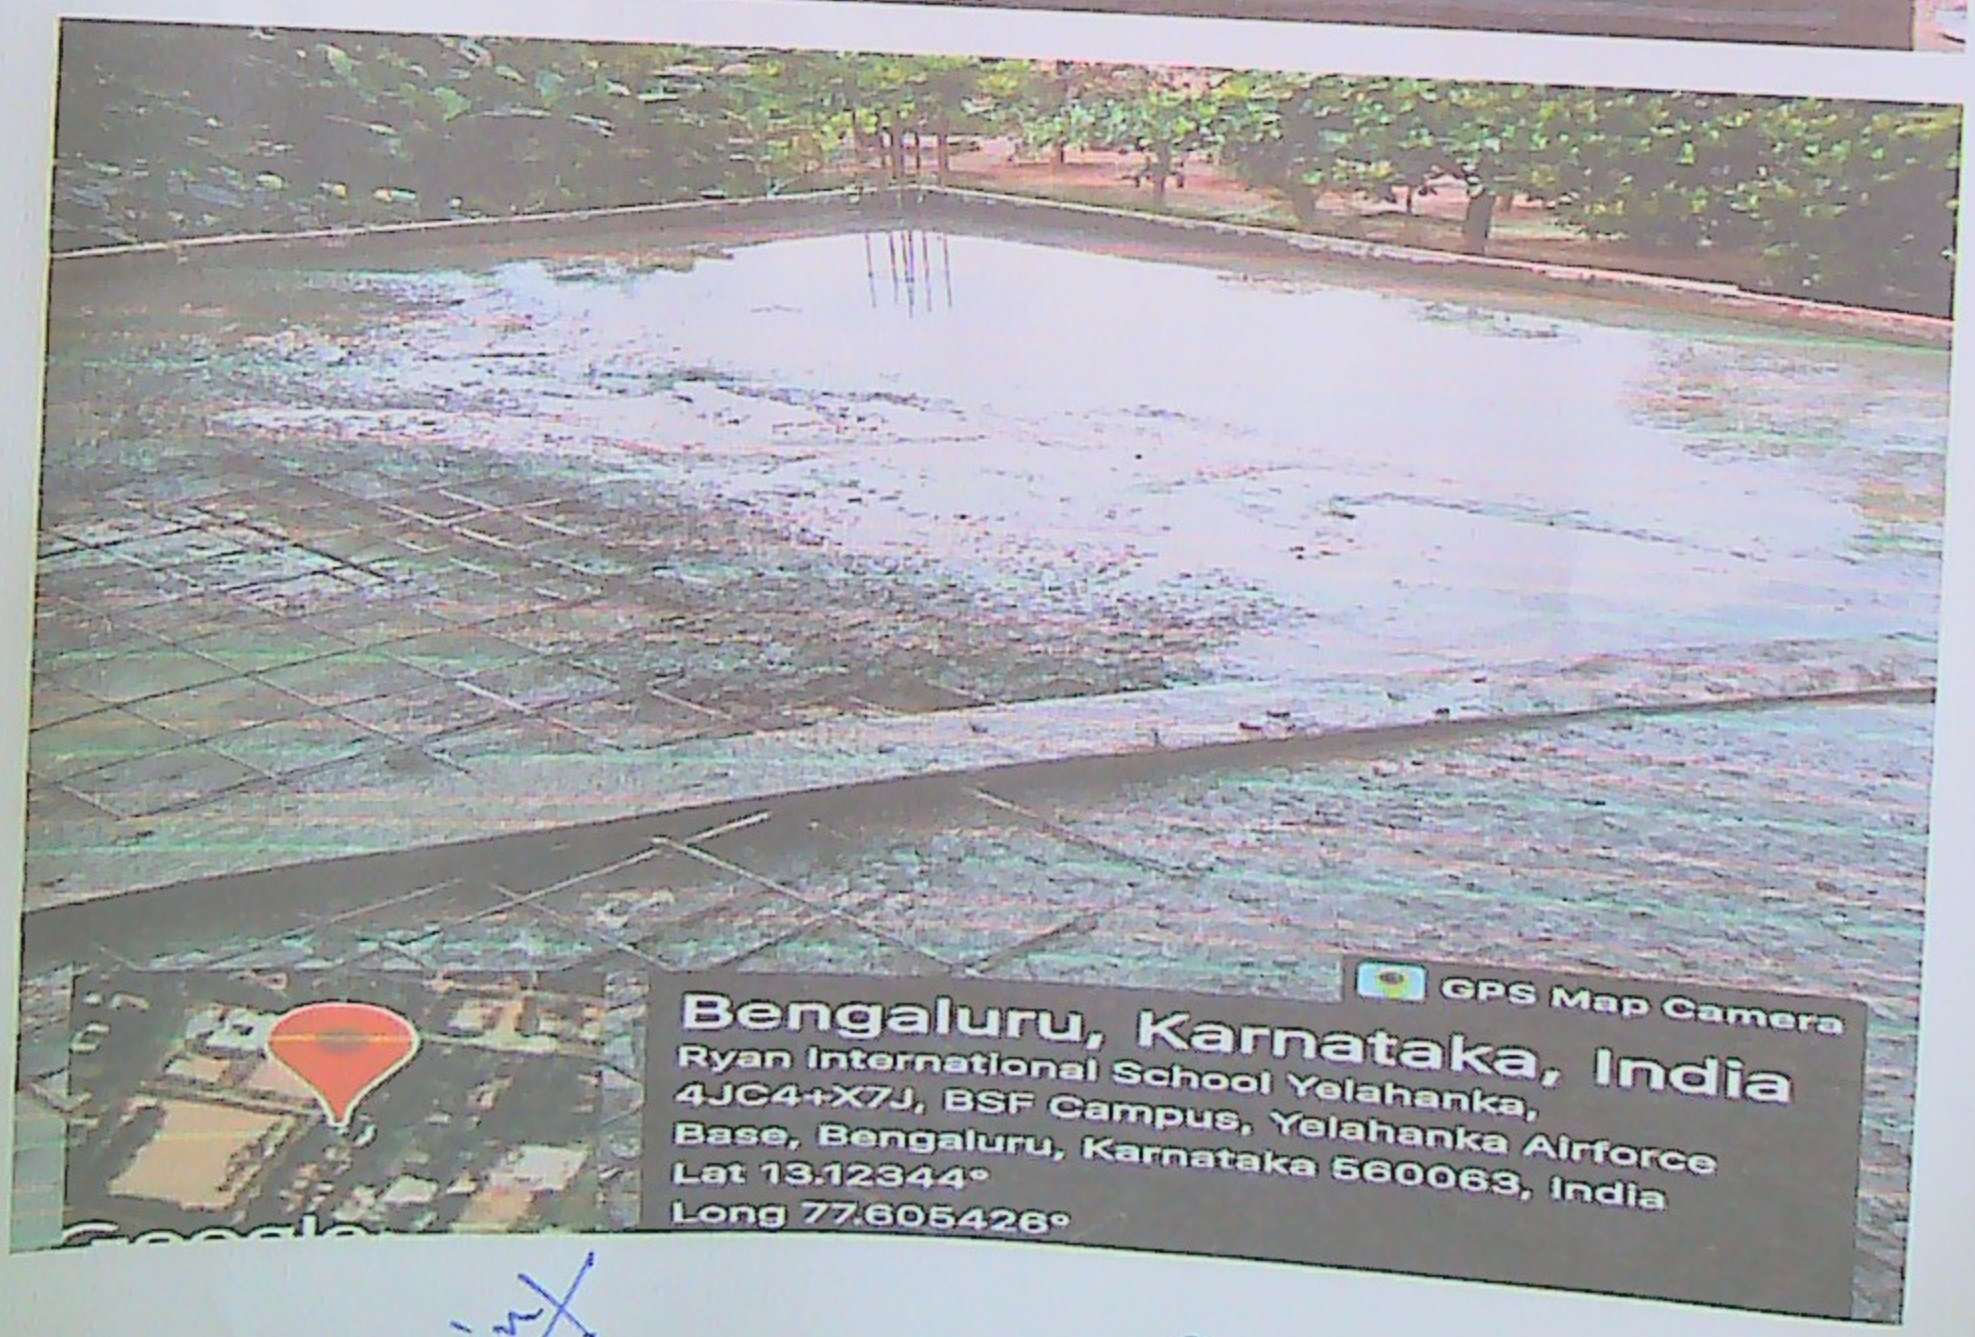
GPS Map Camera
Bengaluru, Karnataka, India
Ryan International School Yelahanka, 4JC4+X7J, BSF Campus, Yelahanka Airforce Base, Bengaluru, Karnataka 560063, India
Lat 13.12344°
Long 77.605426°

Asst. Executive Engineer
Yelahanka Sub. Divison
(BBMP Ynk. Zone)